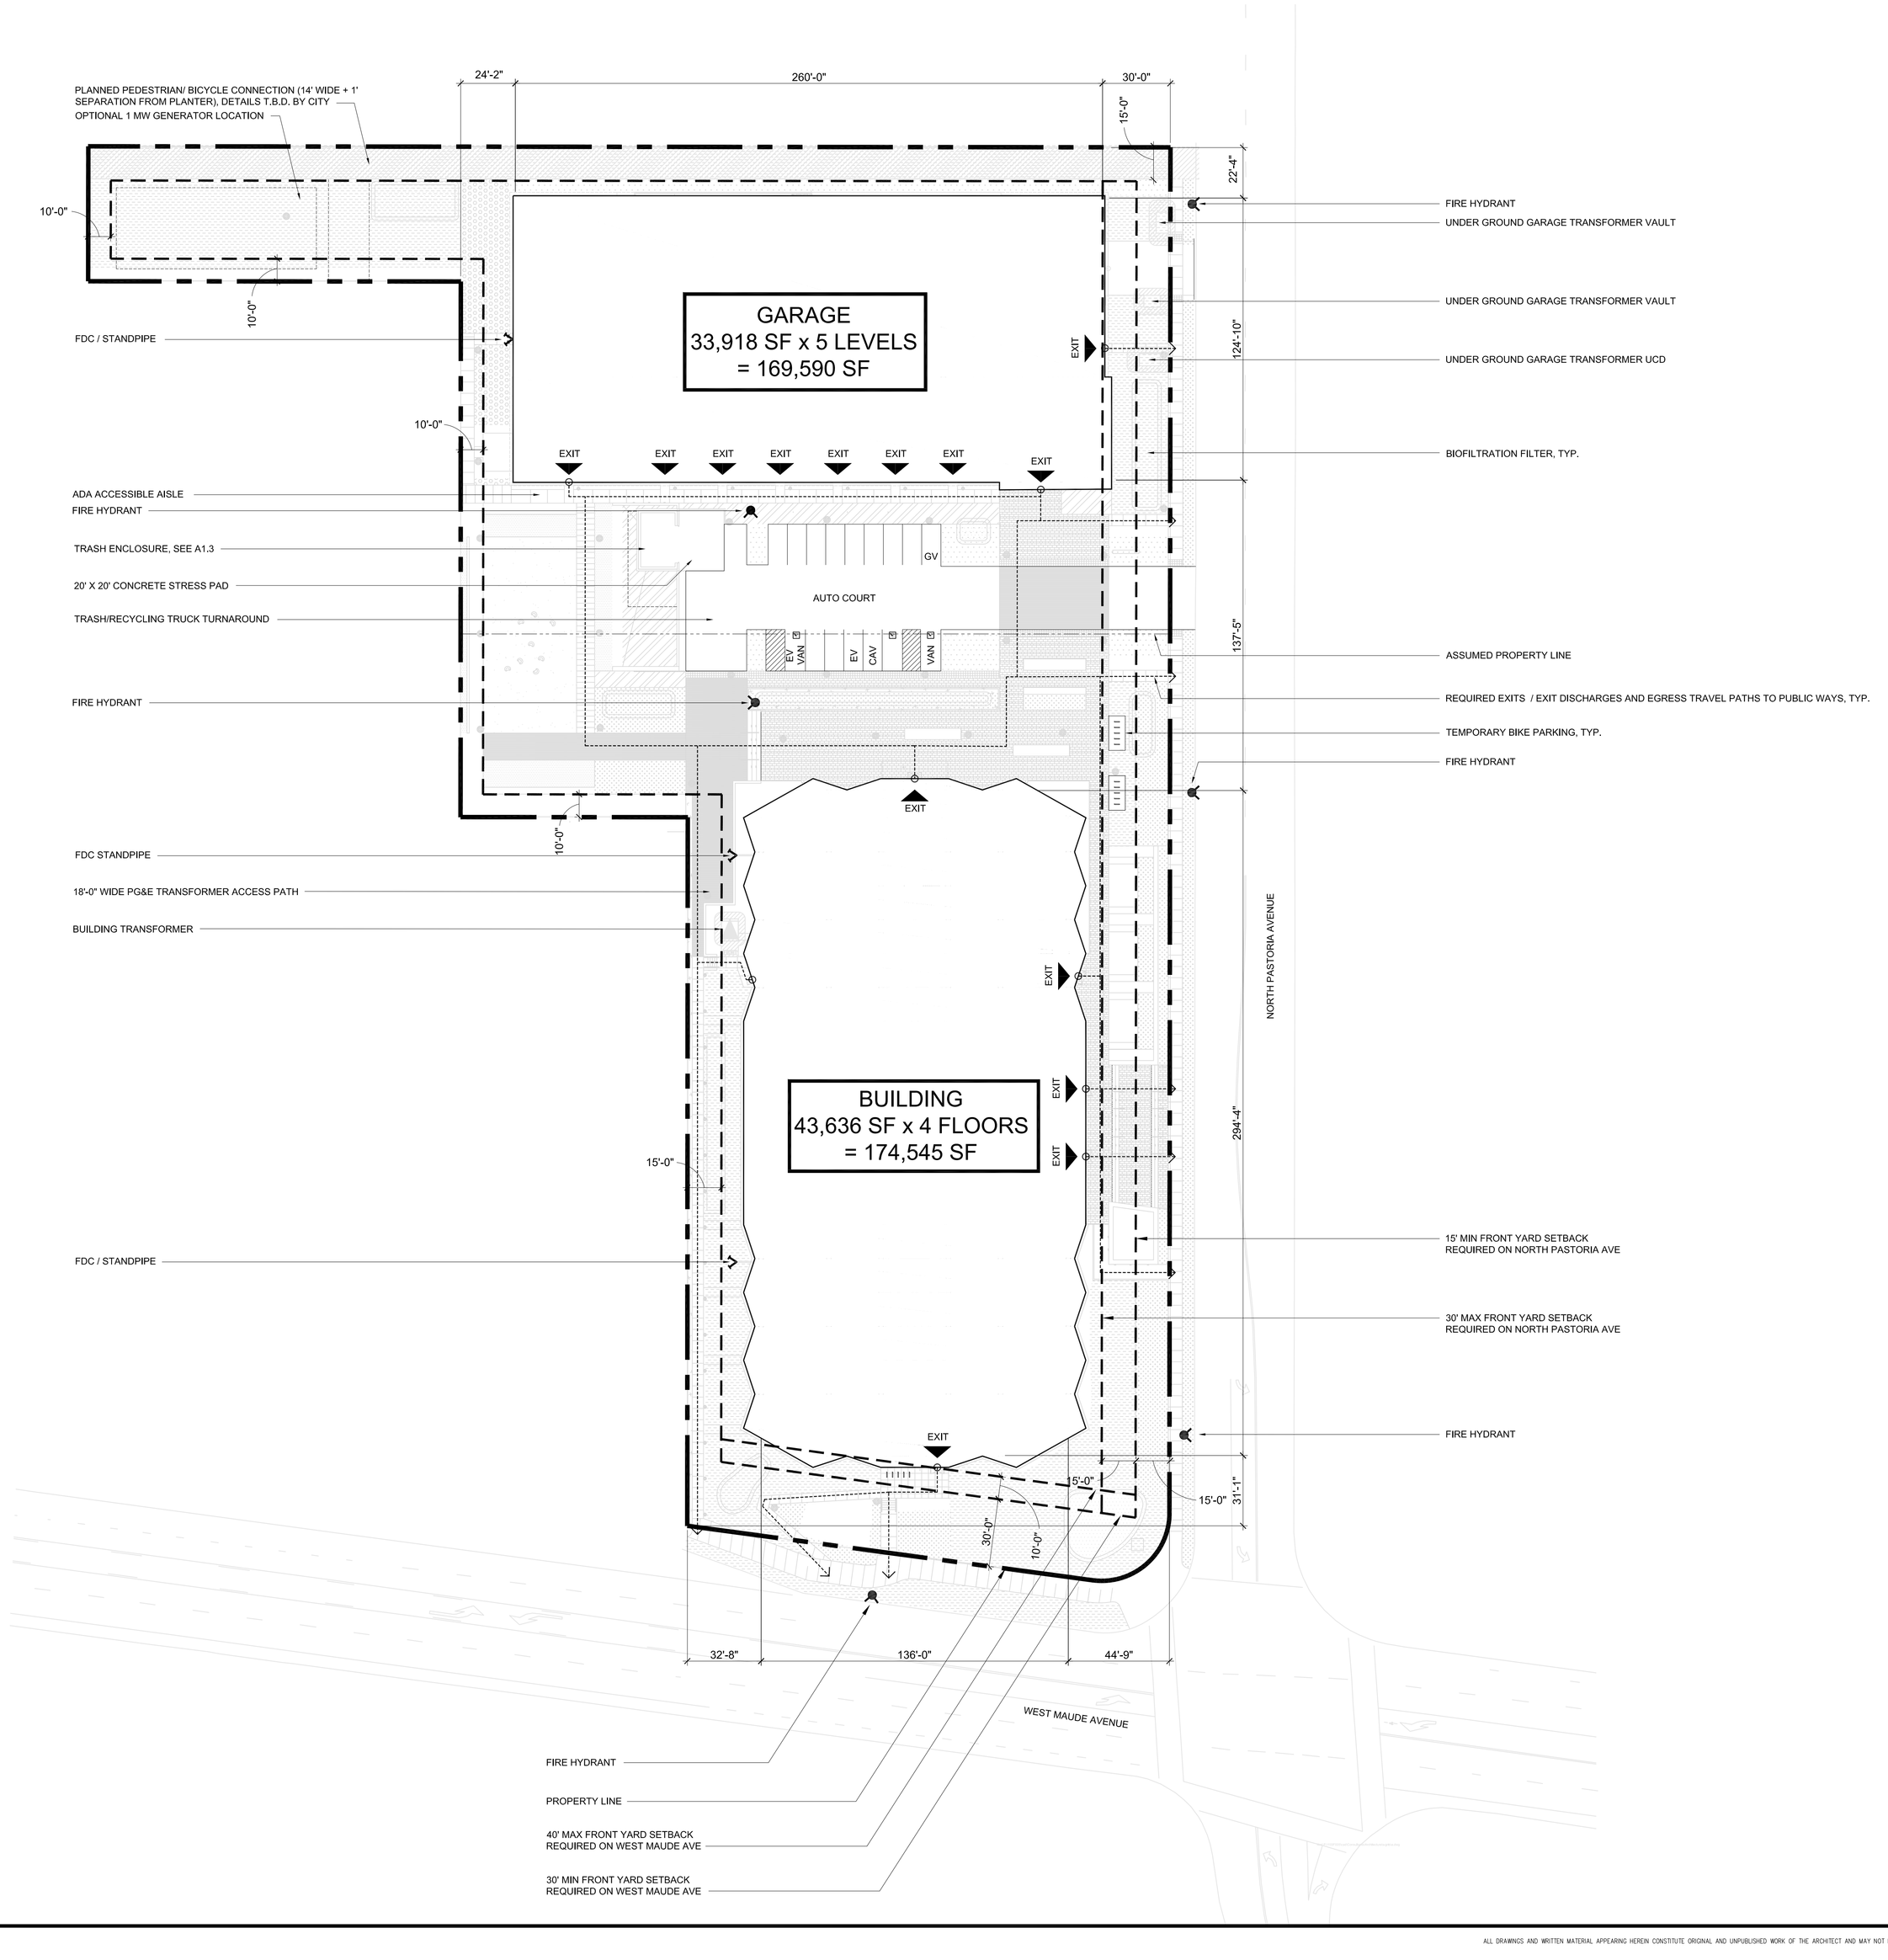

684 WEST MAUDE

SUNNYVALE, CA

SIMEON

KSH ARCHITECTS
KORTH SUNSERI HAGEY

LICENSED ARCHITECT
LAUREN HAGEY
No. C-30120
RENEWAL 08-30-19
STATE OF CALIFORNIA

ISSUES AND REVISIONS

NO.	DATE	DESCRIPTION
	11.03.17	BUILDING PERMIT
1	01.05.18	BID SET
2	02.27.18	BULDING PERMIT - SUBMITTAL #2
3	03.30.18	BULDING PERMIT - SUBMITTAL #3
4	06.25.18	RFI #010
5	07.30.18	FOR CONSTRUCTION SET

PROJECT NUMBER
15024.00

SHEET TITLE
PROPOSED SITE PLAN

SCALE
1/32"=1'-0"

N

0' 50'

SHEET NUMBER

A1.2

ALL DRAWINGS AND WRITTEN MATERIAL APPEARING HEREIN CONSTITUTE ORIGINAL AND UNPUBLISHED WORK OF THE ARCHITECT AND MAY NOT BE DUPLICATED, USED OR DISCLOSED WITHOUT WRITTEN CONSENT OF THE ARCHITECT